GENERAL NOTE:
1. PROVIDE TEMPORARY EMERGENCY EGRESS LIGHTING ALONG EGRESS PATHS CREATED BY CONSTRUCTION BARRIER WITH 1 FOOT-CANDLE MIN.
2. ALL WORK ABOVE EGRESS PATHS AND CONSTRUCTION BARRIERS IS TO BE PERFORMED DURING NON-CLASS HOURS.

DENOTES AREAS NOT TO BE RENOVATED EXCEPT INSTALLATION OF NEW SPRINKLER SYSTEM

TEMPORARY EGRESS PATHS

TEMPORARY EXIST SIGNS

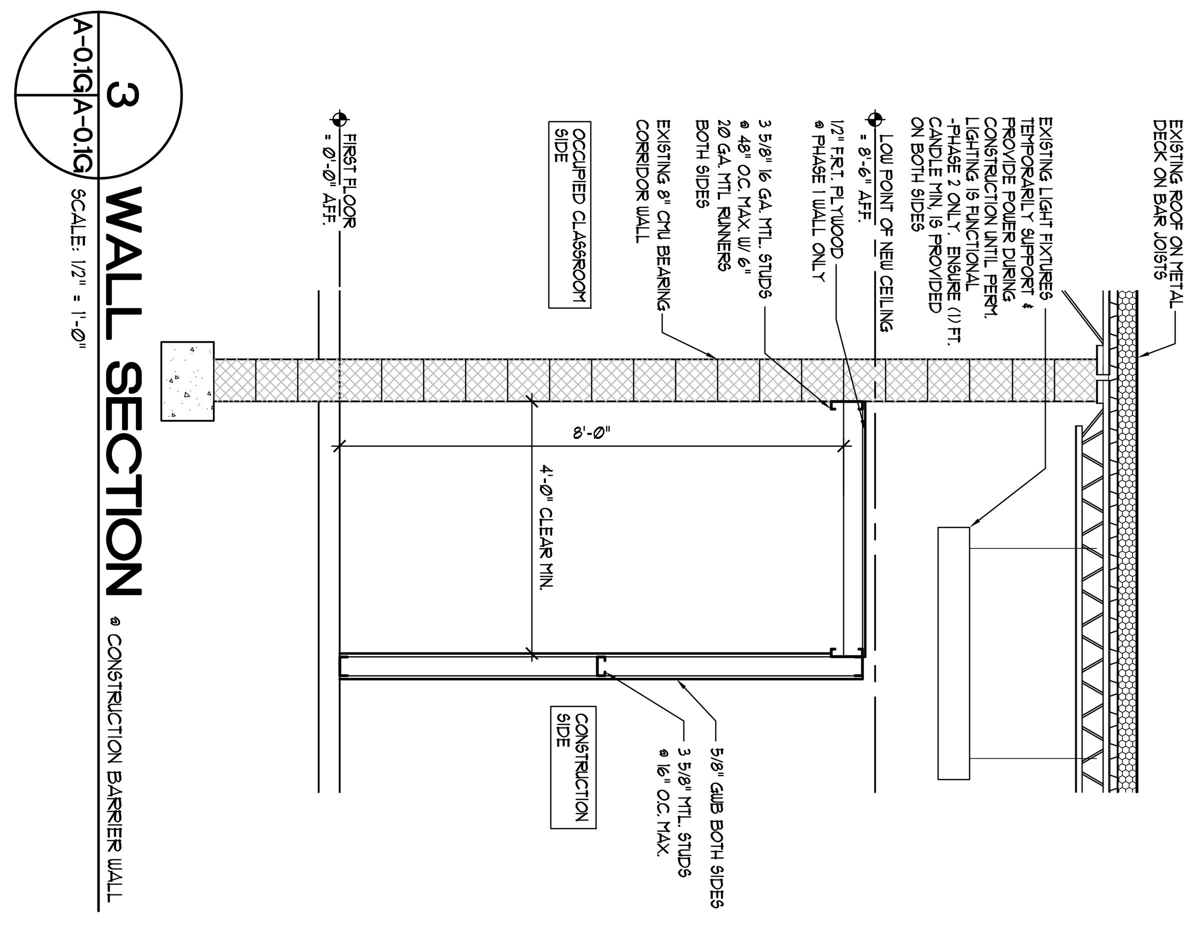


3 A-0.1G A-0.1G **WALL SECTION** @ CONSTRUCTION BARRIER WALL
SCALE: 1/2" = 1'-0"

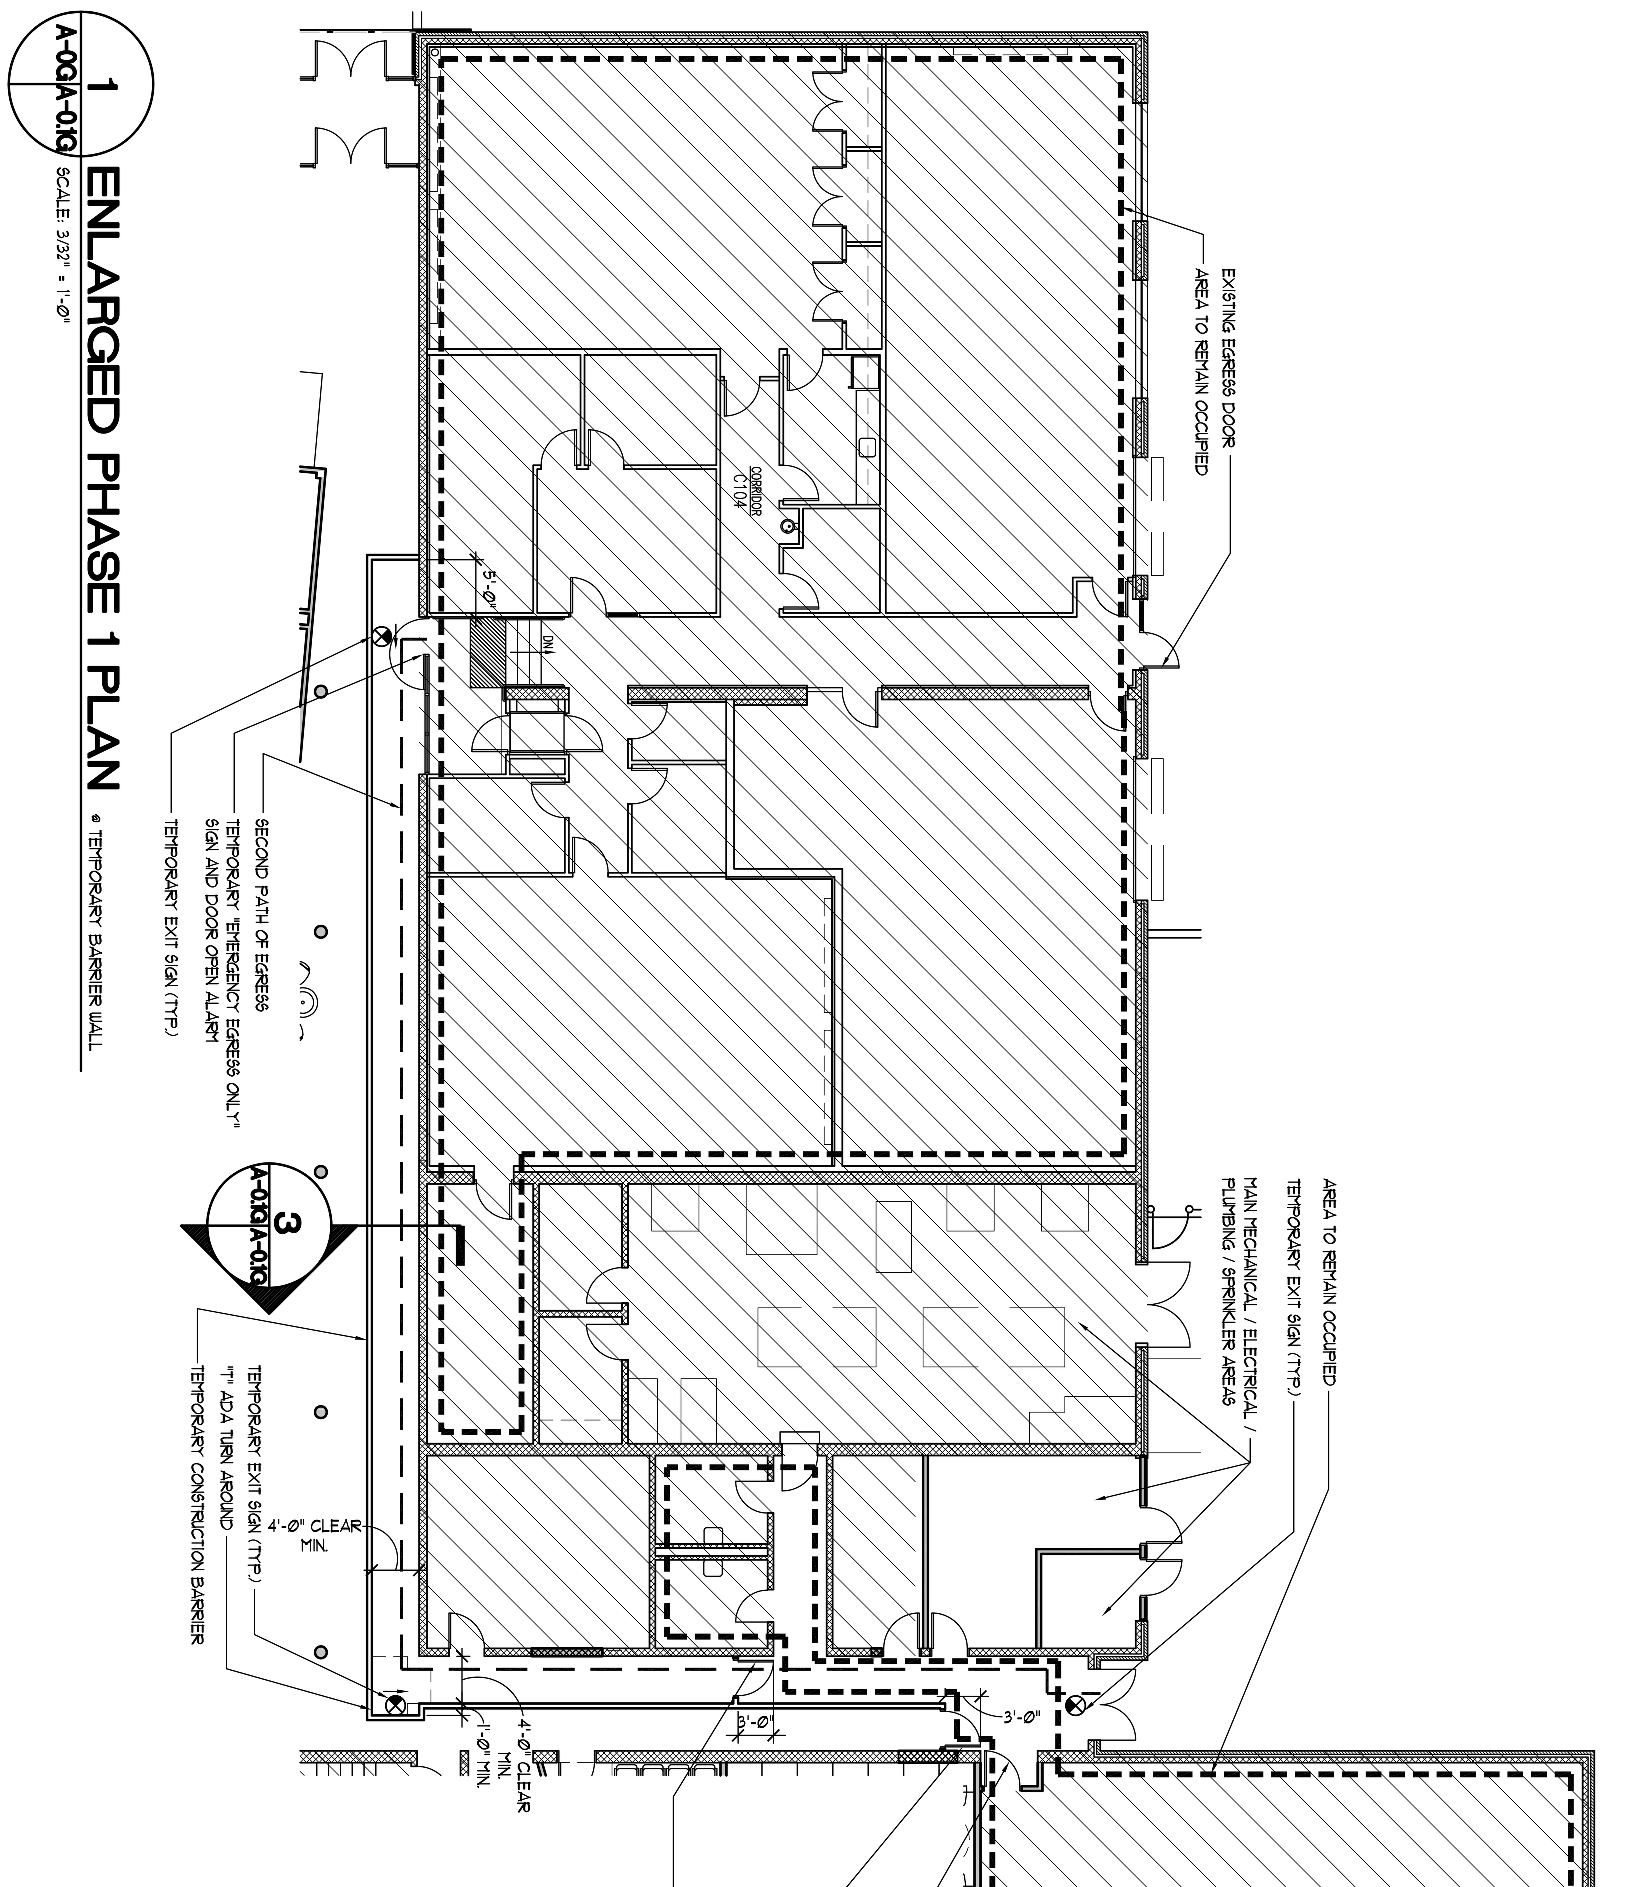


1 A-0G A-0.1G **ENLARGED PHASE 1 PLAN** @ TEMPORARY BARRIER WALL
SCALE: 3/32" = 1'-0"

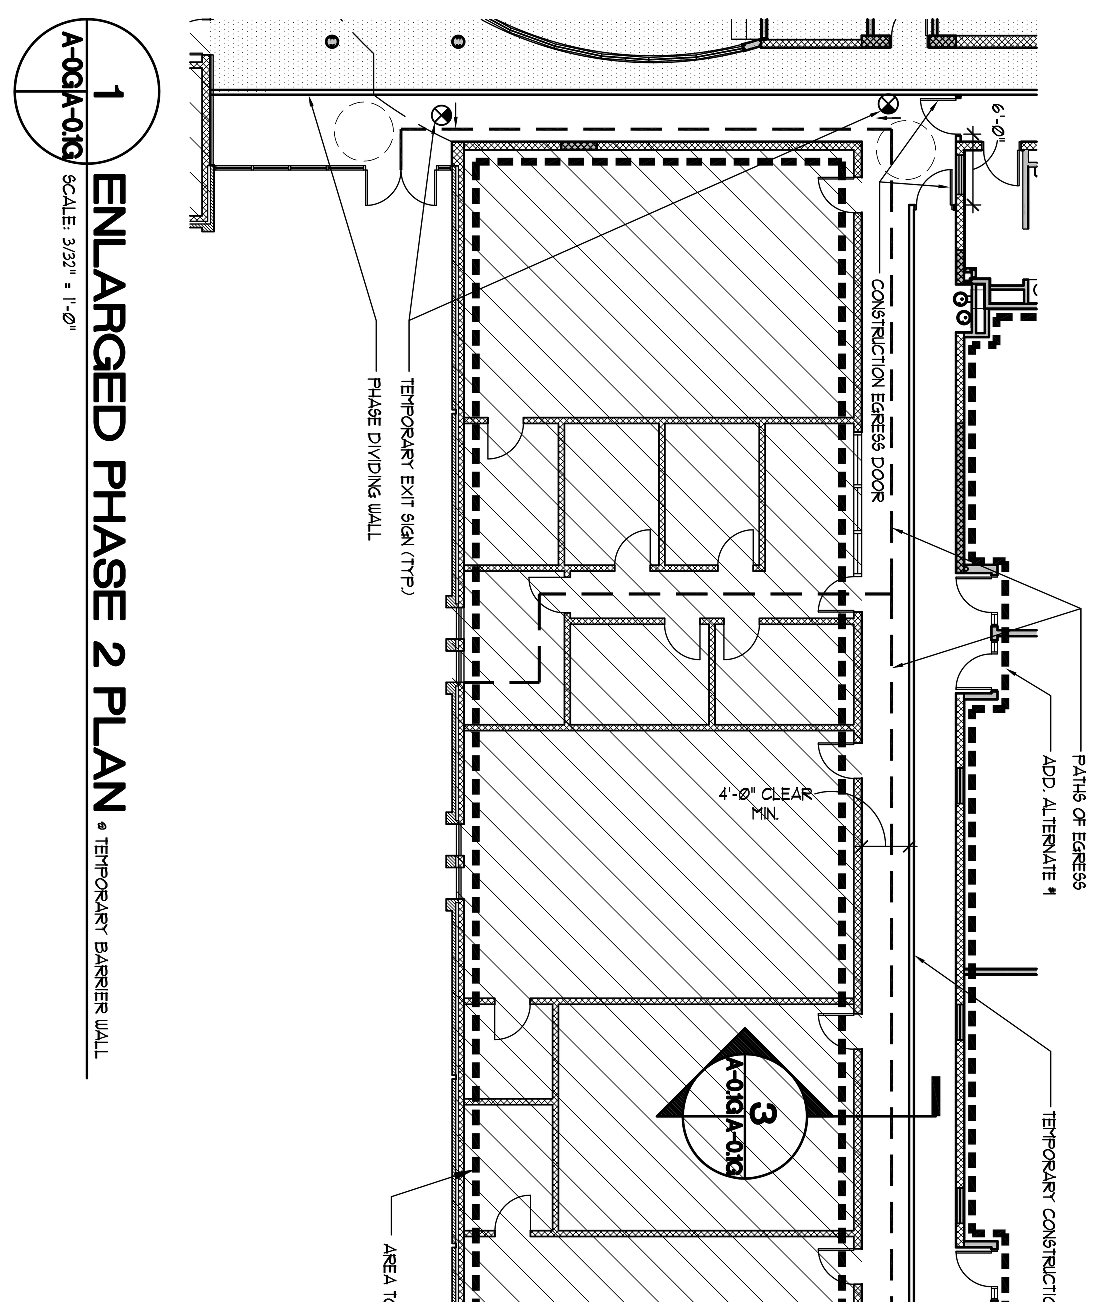


1 A-0G A-0.1G **ENLARGED PHASE 2 PLAN** @ TEMPORARY BARRIER WALL
SCALE: 3/32" = 1'-0"

Sheet **A-0.1G**
File Number RCC-A0.1G-PHASE

COMMONWEALTH OF VIRGINIA
STEPHEN FLOYD CYBULSKI
Lic.NO.013047
ARCHITECT

| NO. | REVISIONS DATE |
|---|---|
| 2 | REV. WORK 3/3/2010 |

Date: JANUARY 13, 2010

**TEMPORARY CONSTRUCTION BARRIER PHASING PLANS GLENNS CAMPUS**

RAPPAHANNOCK COMMUNITY COLLEGE
CAMPUS RENOVATIONS
WARSAW + GLENNS, VIRGINIA
PC: 260-17712

nbj ARCHITECTURE
A Professional Limited Company
GROVE PARK SQUARE
11537-B NUCKOLS ROAD
Glen Allen, Virginia 23059
(804) 273-9811 fax: (804) 273-9843